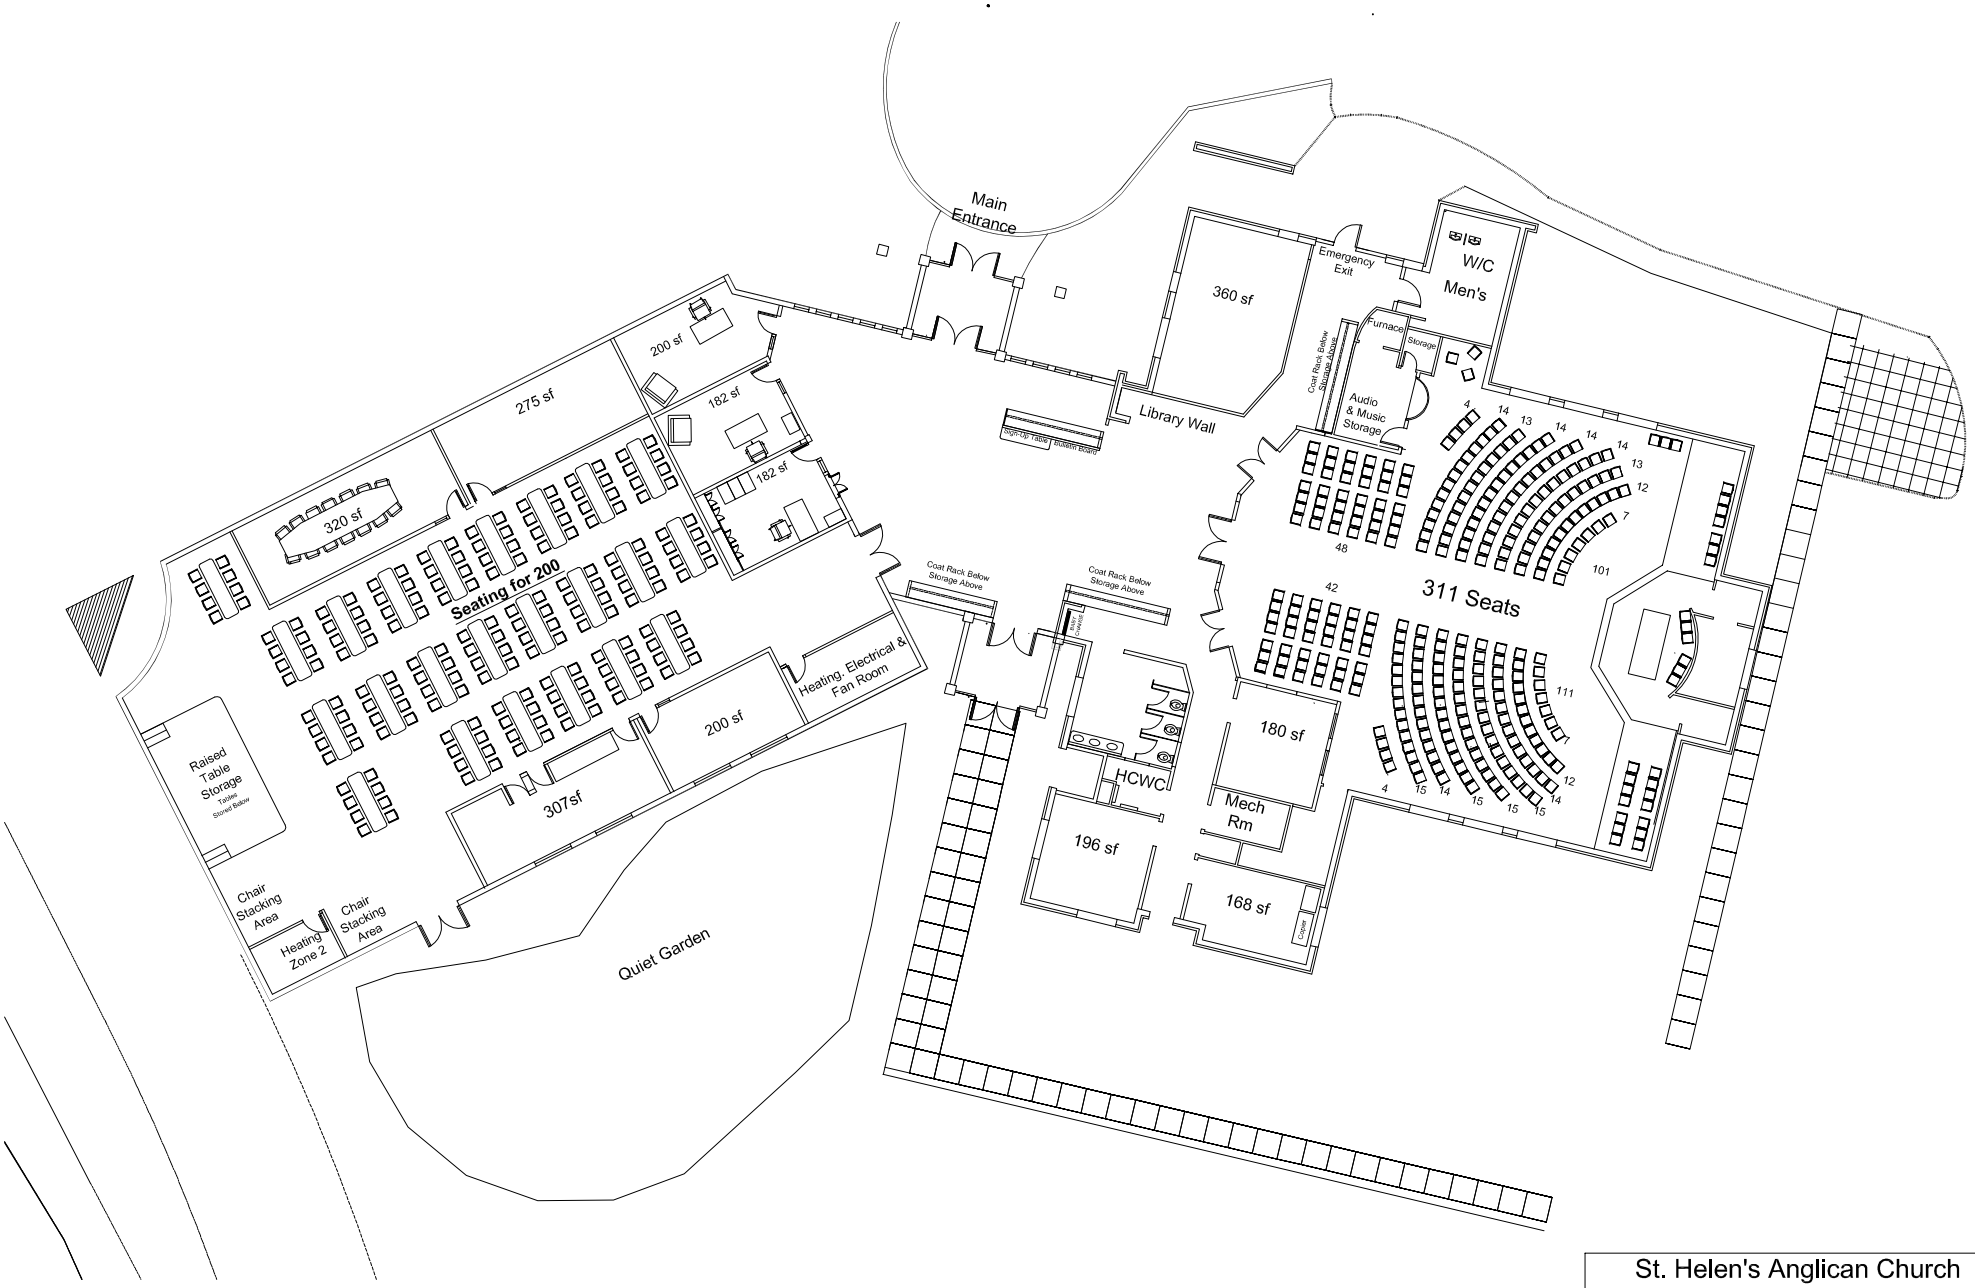

St. Helen's Anglican Church				
Expansion Project				
Building Addition Rev 1				
Growing into God's Future	DESIGNED BY P.Samborsky, P.Eng.	DATE Sept 19, 2009	Drawing No. A-002	REVISION 7

5 10 15